SITE LEGEND

	HANDICAP PARKING
	PROPOSED DRAINAGE INLET
	PROPOSED CURB
	SITE BOUNDARY LINE
	CENTER LINE OF ROAD
	RIGHT-OF-WAY
	EXISTING EDGE OF PAVEMENT
	PROPOSED CONCRETE PAVEMENT
TYP	TYPICAL
HC	HANDICAP
10	10 PARKING SPACES
S/W	SIDEWALK
R5'	5' RADIUS
LF	LINEAR FEET
SF	SQUARE FEET

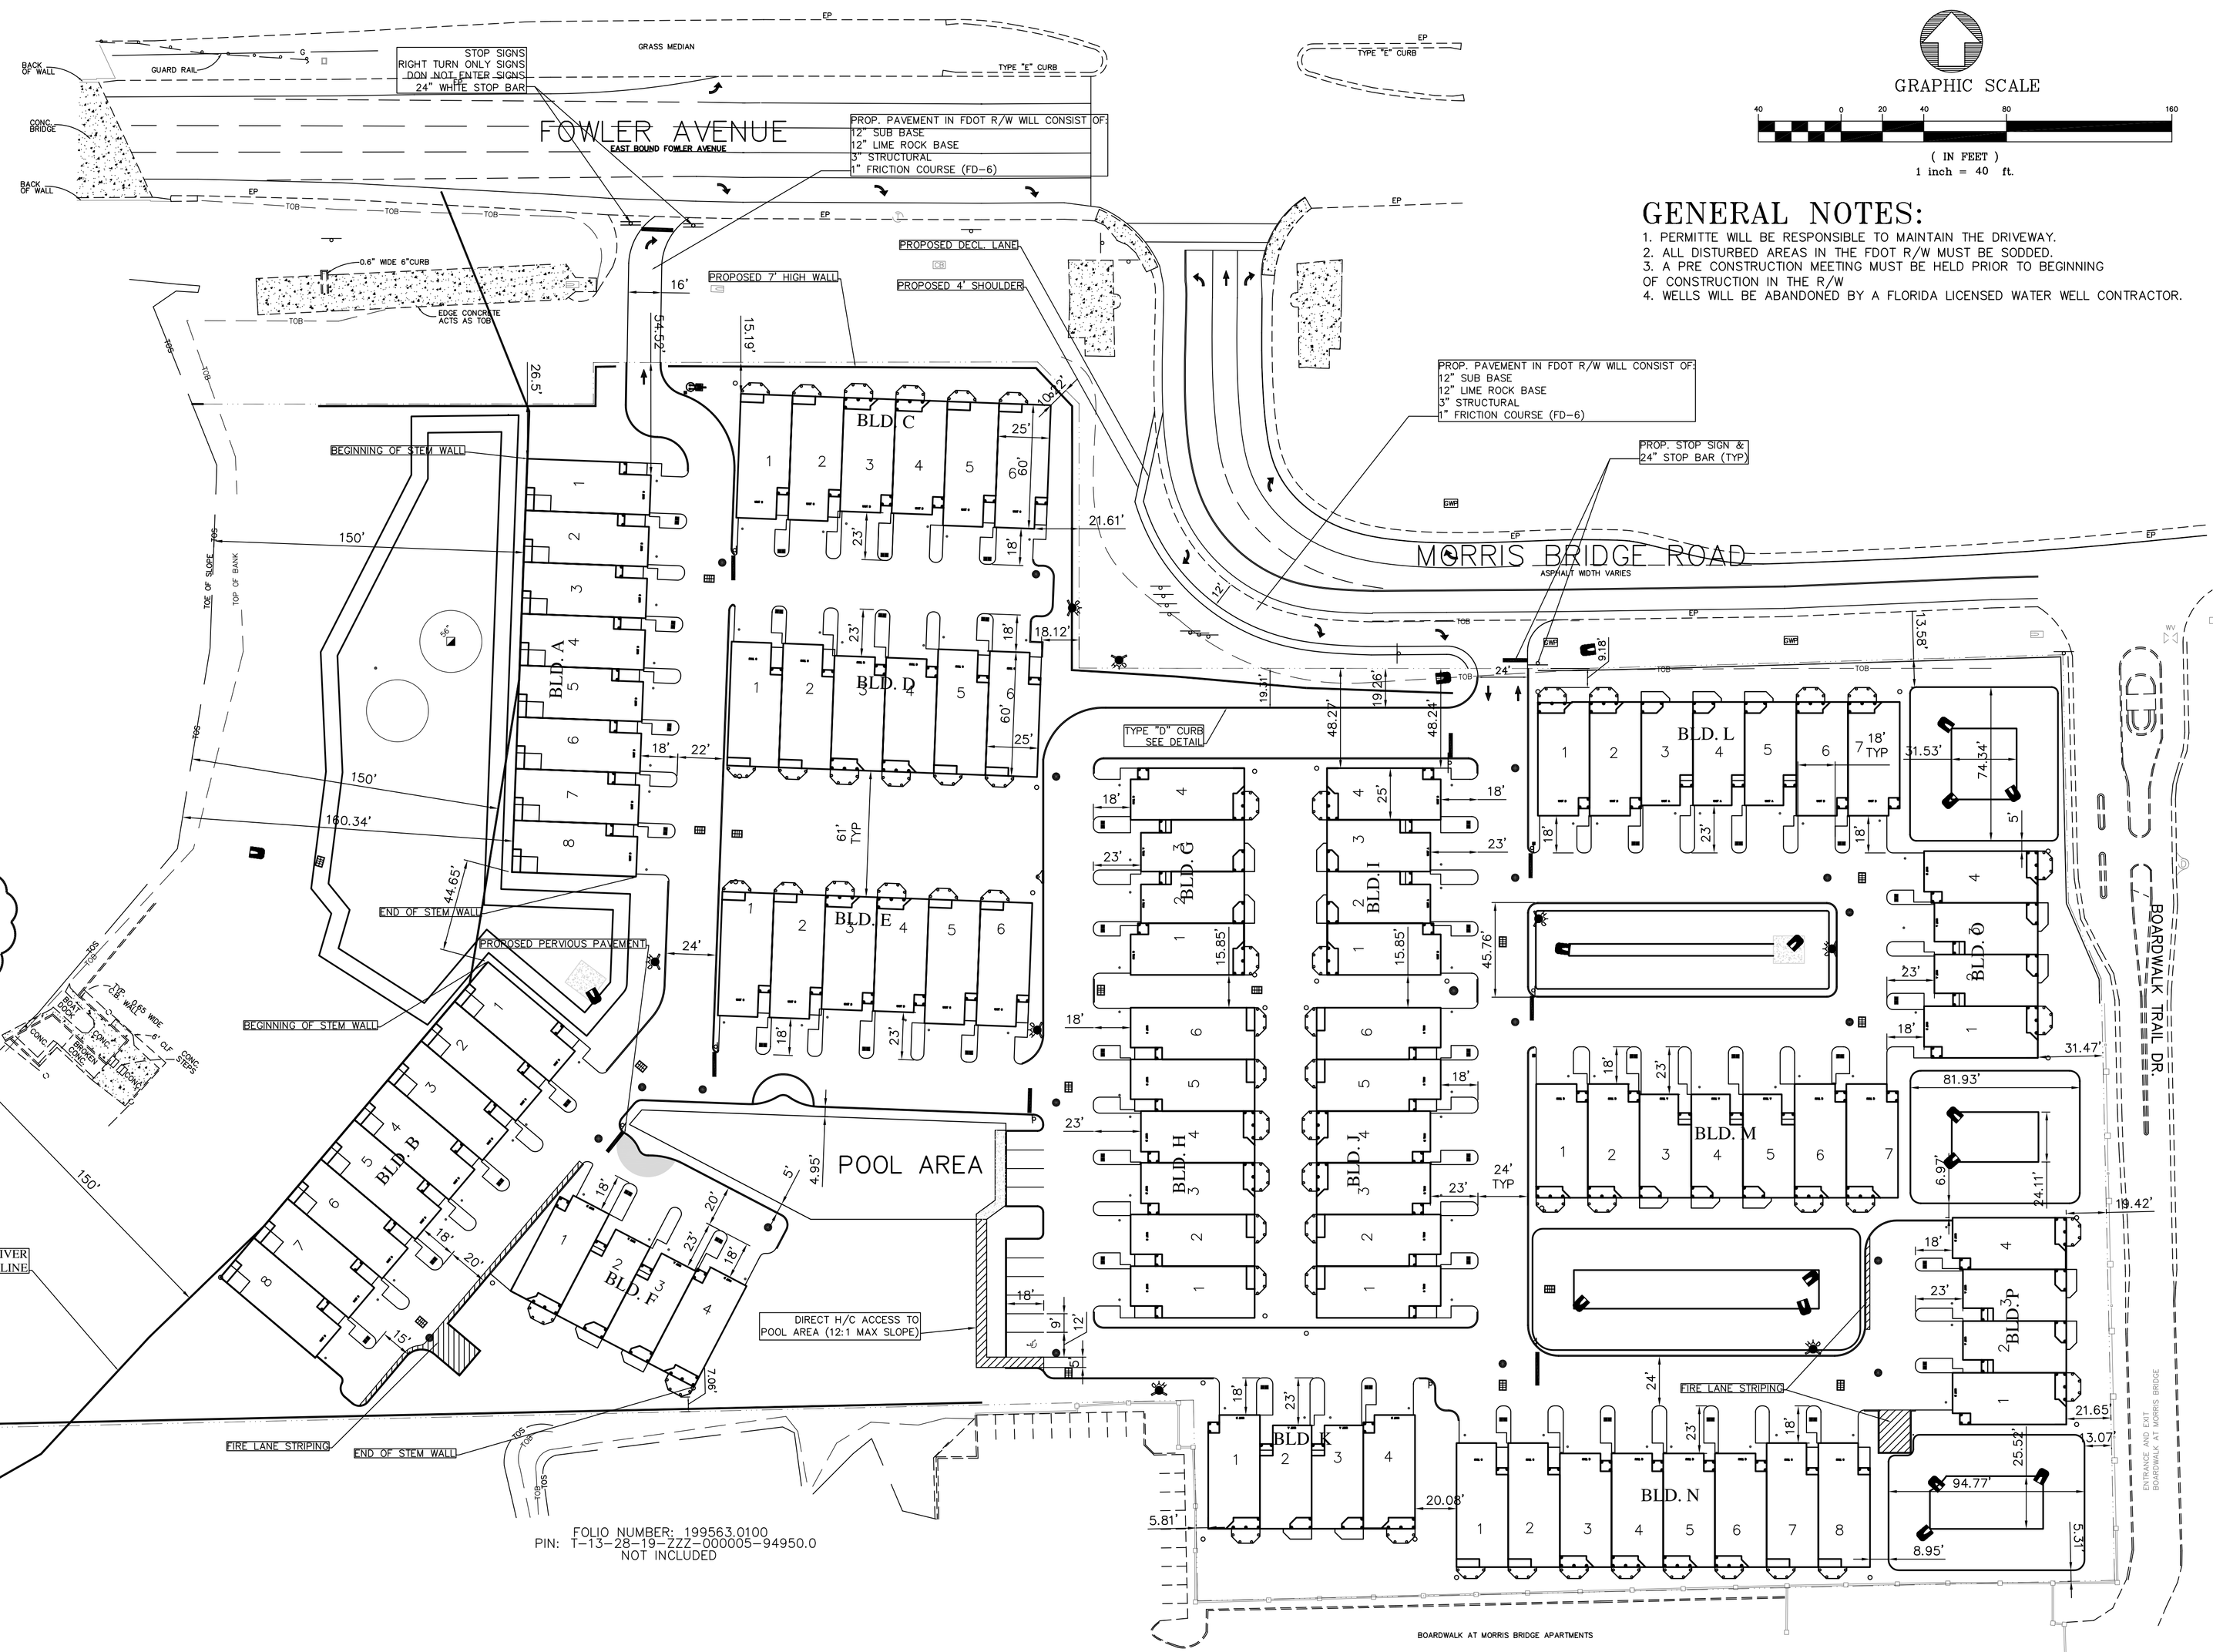

NOTE:
TOE OF SLOPE IS EQUIVALENT TO NORMAL WATER LEVEL AS PER TEMPLE TERRACE ORDINANCES AND USGS WATER LEVEL DATA

48 HOURS BEFORE DIGGING
"CALL SUNSHINE"
1-800-432-4770

GRAPHIC SCALE
(IN FEET)
1 inch = 40 ft.

GENERAL NOTES:

1. PERMITTE WILL BE RESPONSIBLE TO MAINTAIN THE DRIVEWAY.
2. ALL DISTURBED AREAS IN THE FDOT R/W MUST BE SODDED.
3. A PRE CONSTRUCTION MEETING MUST BE HELD PRIOR TO BEGINNING OF CONSTRUCTION IN THE R/W
4. WELLS WILL BE ABANDONED BY A FLORIDA LICENSED WATER WELL CONTRACTOR.

ISSUED FOR:
CONSTRUCTION

PREPARED FOR:
RAIRIGH CONSTRUCTION MANAGEMENT

PREPARED BY:
PROFESSIONAL ENGINEERING, INC.
ENGINEERING PERMITTING PLANNING
214 S. ARMENIA AVE
TAMPA, FL 33609
TEL 813-963-0006
FAX 813 286-2205
E-MAIL: azam@pei-fl.com
CERTIFICATE OF AUTHORIZATION: 00008752

PROJECT NAME: MARBELLA TOWNHOMES
PROJECT LOCATION: TEMPLE TERRACE, FL
SHEET NAME: SITE PLAN

NO.	DATE	DESCRIPTION	BY
REVISIONS			

SHEET
2